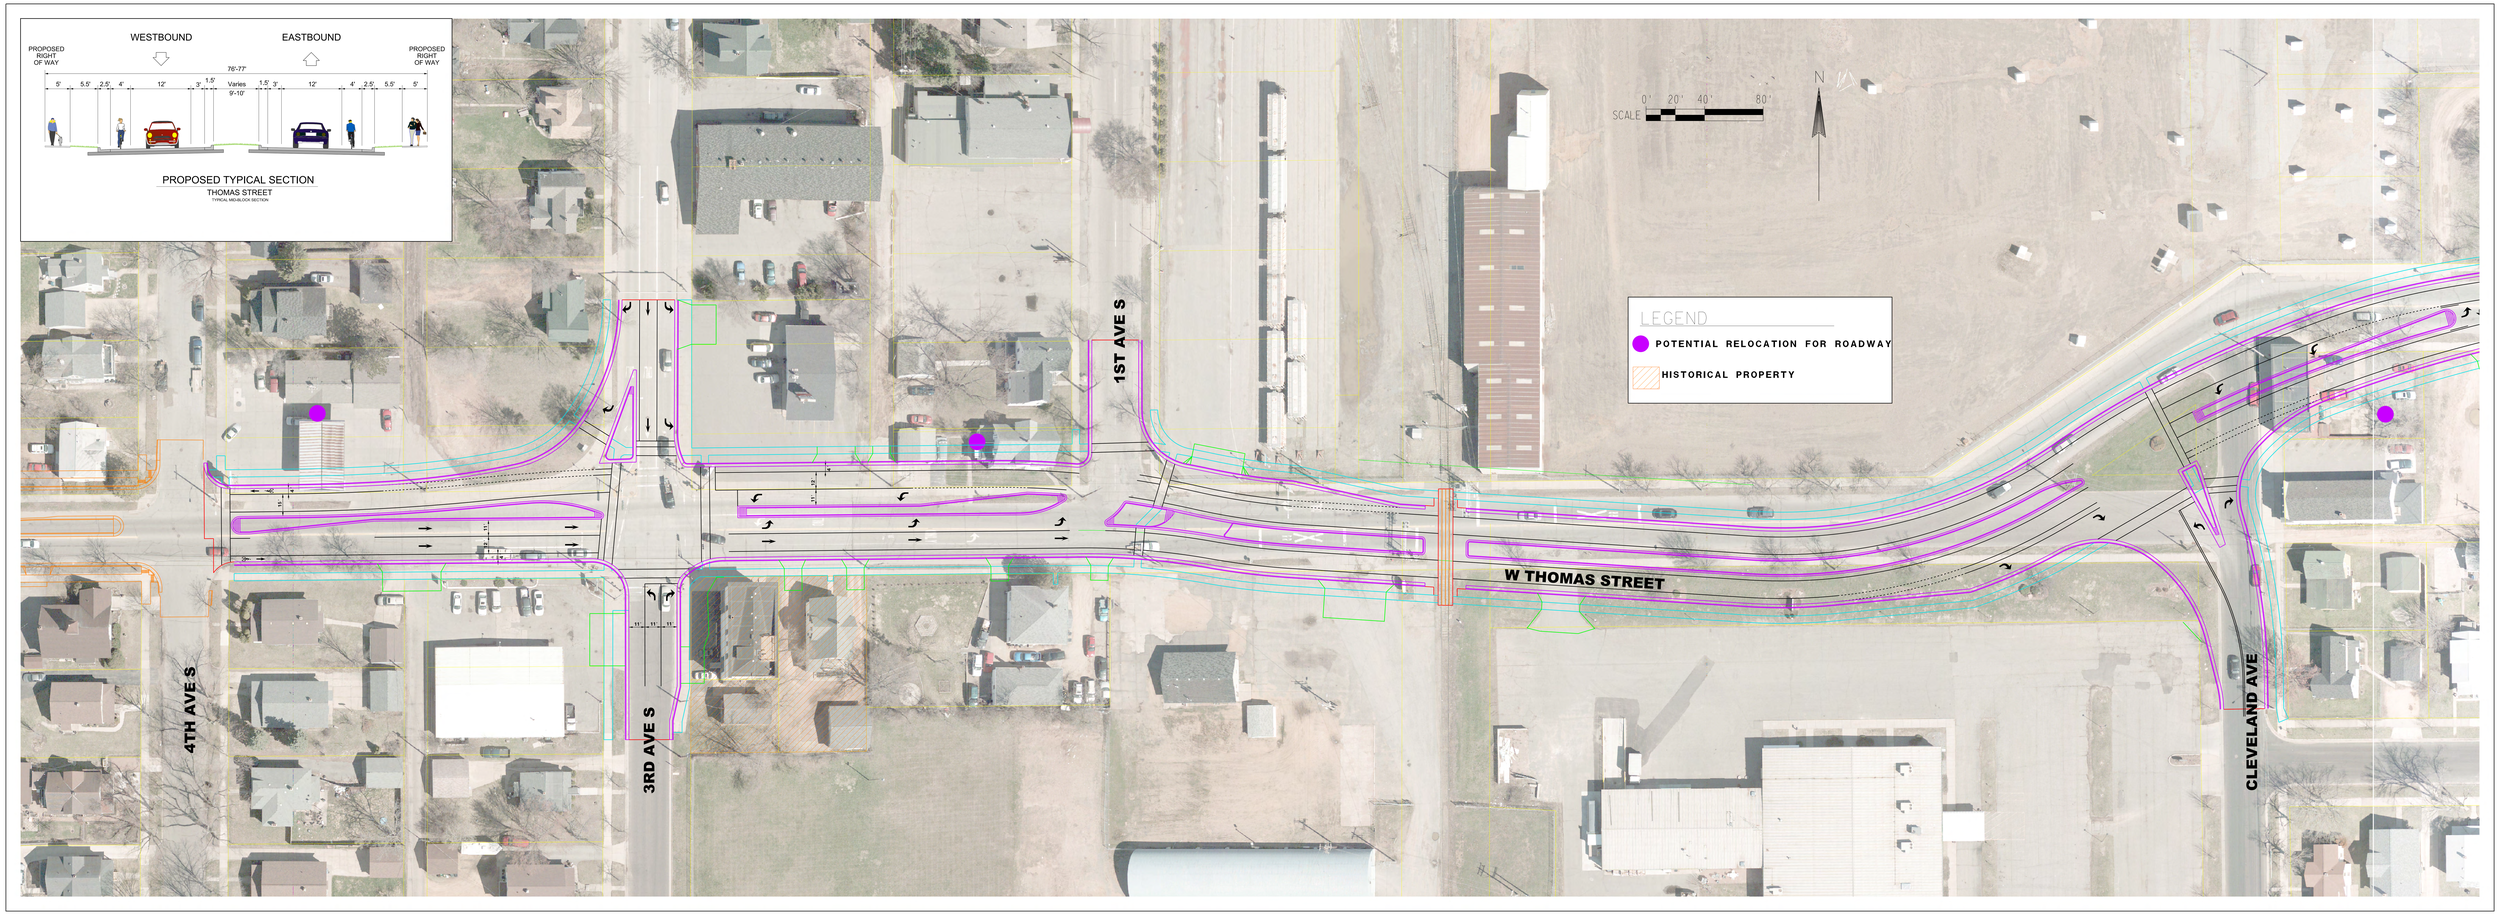
WESTBOUND
EASTBOUND
PROPOSED RIGHT OF WAY
PROPOSED RIGHT OF WAY
76'-77'
5' 5.5' 2.5' 4' 12' 3' 1.5' Varies 9'-10' 1.5' 3' 12' 4' 2.5' 5.5' 5'
PROPOSED TYPICAL SECTION
THOMAS STREET
TYPICAL MID-BLOCK SECTION
SCALE 0' 20' 40' 80'
N
LEGEND
POTENTIAL RELOCATION FOR ROADWAY
HISTORICAL PROPERTY
4TH AVE S
3RD AVE S
1ST AVE S
W THOMAS STREET
CLEVELAND AVE

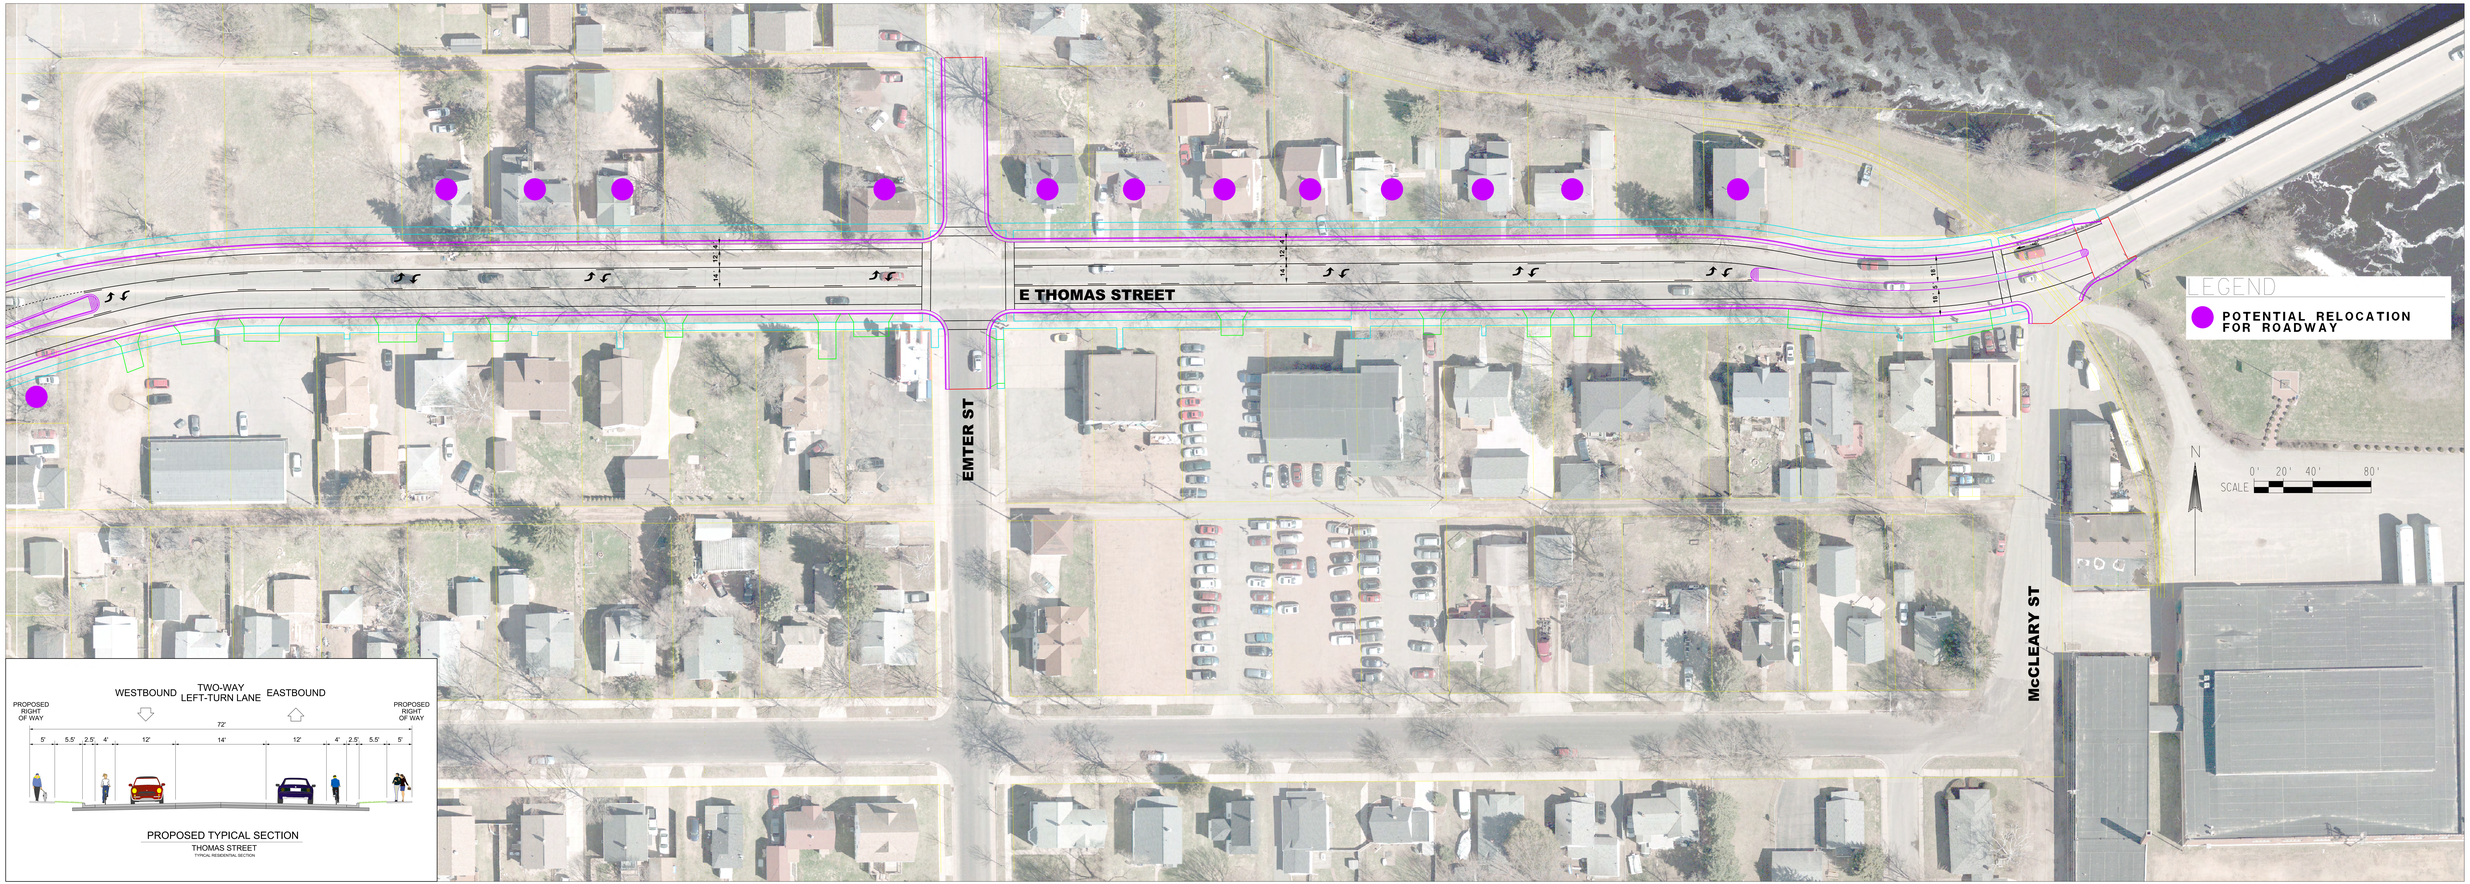
E THOMAS STREET
EMTER ST
McCLEARY ST
LEGEND
POTENTIAL RELOCATION FOR ROADWAY
N
SCALE
0' 20' 40' 80'
WESTBOUND
TWO-WAY LEFT-TURN LANE
EASTBOUND
PROPOSED RIGHT OF WAY
PROPOSED RIGHT OF WAY
72'
5' 5.5' 2.5' 4' 12' 14' 12' 4' 2.5' 5.5' 5'
PROPOSED TYPICAL SECTION
THOMAS STREET
TYPICAL RESIDENTIAL SECTION